EXHIBIT K – PD/ENTITLEMENT SUBMISSION REQUIREMENTS AND CONCEPTUAL DRAWINGS

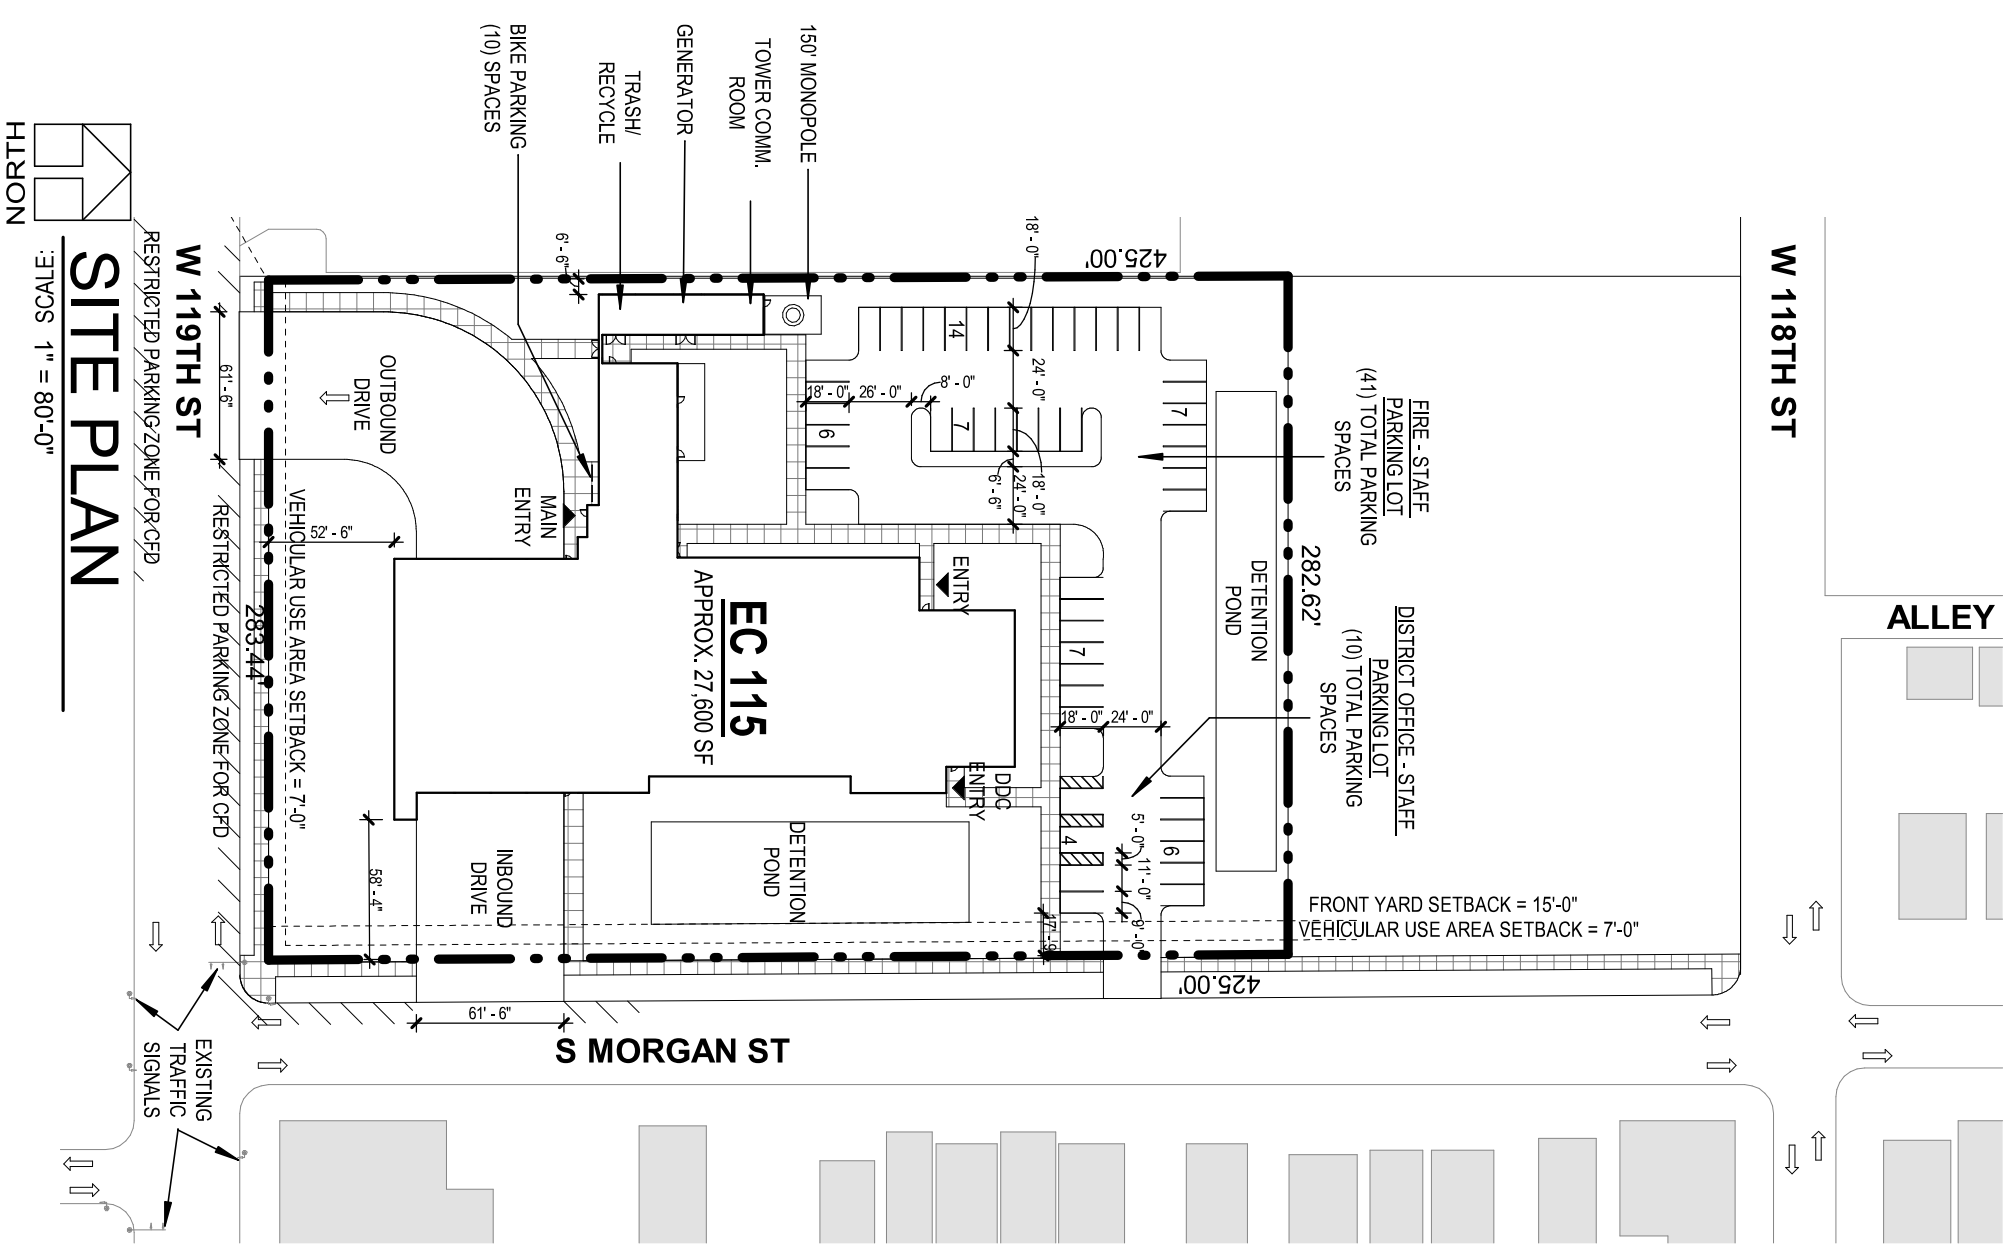

DLR Group
Architecture Engineering Planning Interiors

APPLICANT: THE PUBLIC BUILDING COMMISSION OF CHICAGO
DATE INTRODUCED: DECEMBER 12, 2018
ADDRESS: 11814 - 11858 S MORGAN STREET; AND 1000 - 1028 W 119TH STREET

SITE PLAN

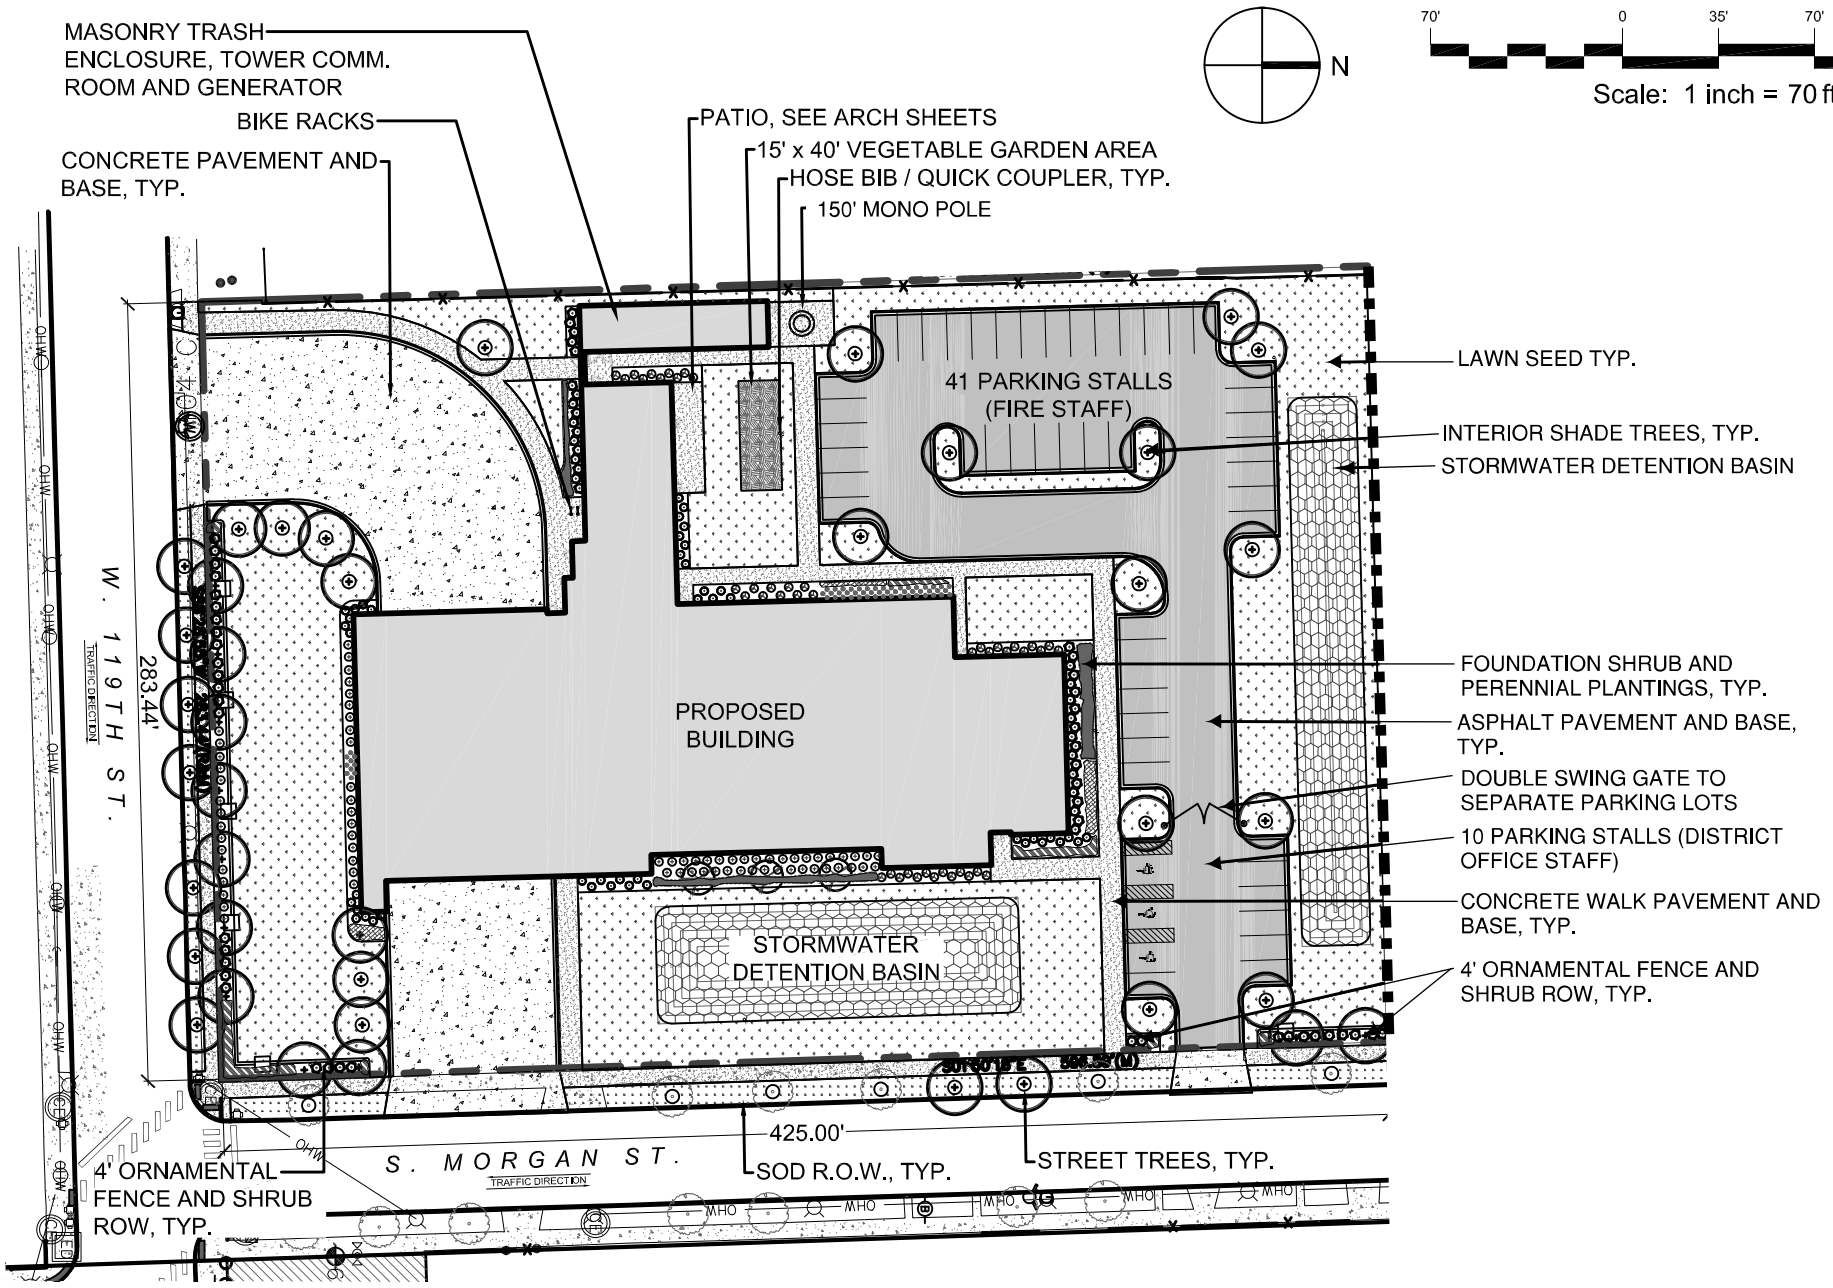

1 LANDSCAPE PLAN
SCALE: 1" = 70'-0"

DLR Group
Architecture Engineering Planning Interiors

APPLICANT: THE PUBLIC BUILDING COMMISSION OF CHICAGO
DATE INTRODUCED: DECEMBER 12, 2018
ADDRESS: 11814 - 11858 S MORGAN STREET; AND 1000 - 1028 W 119TH STREET

TERRA ENGINEERING LTD

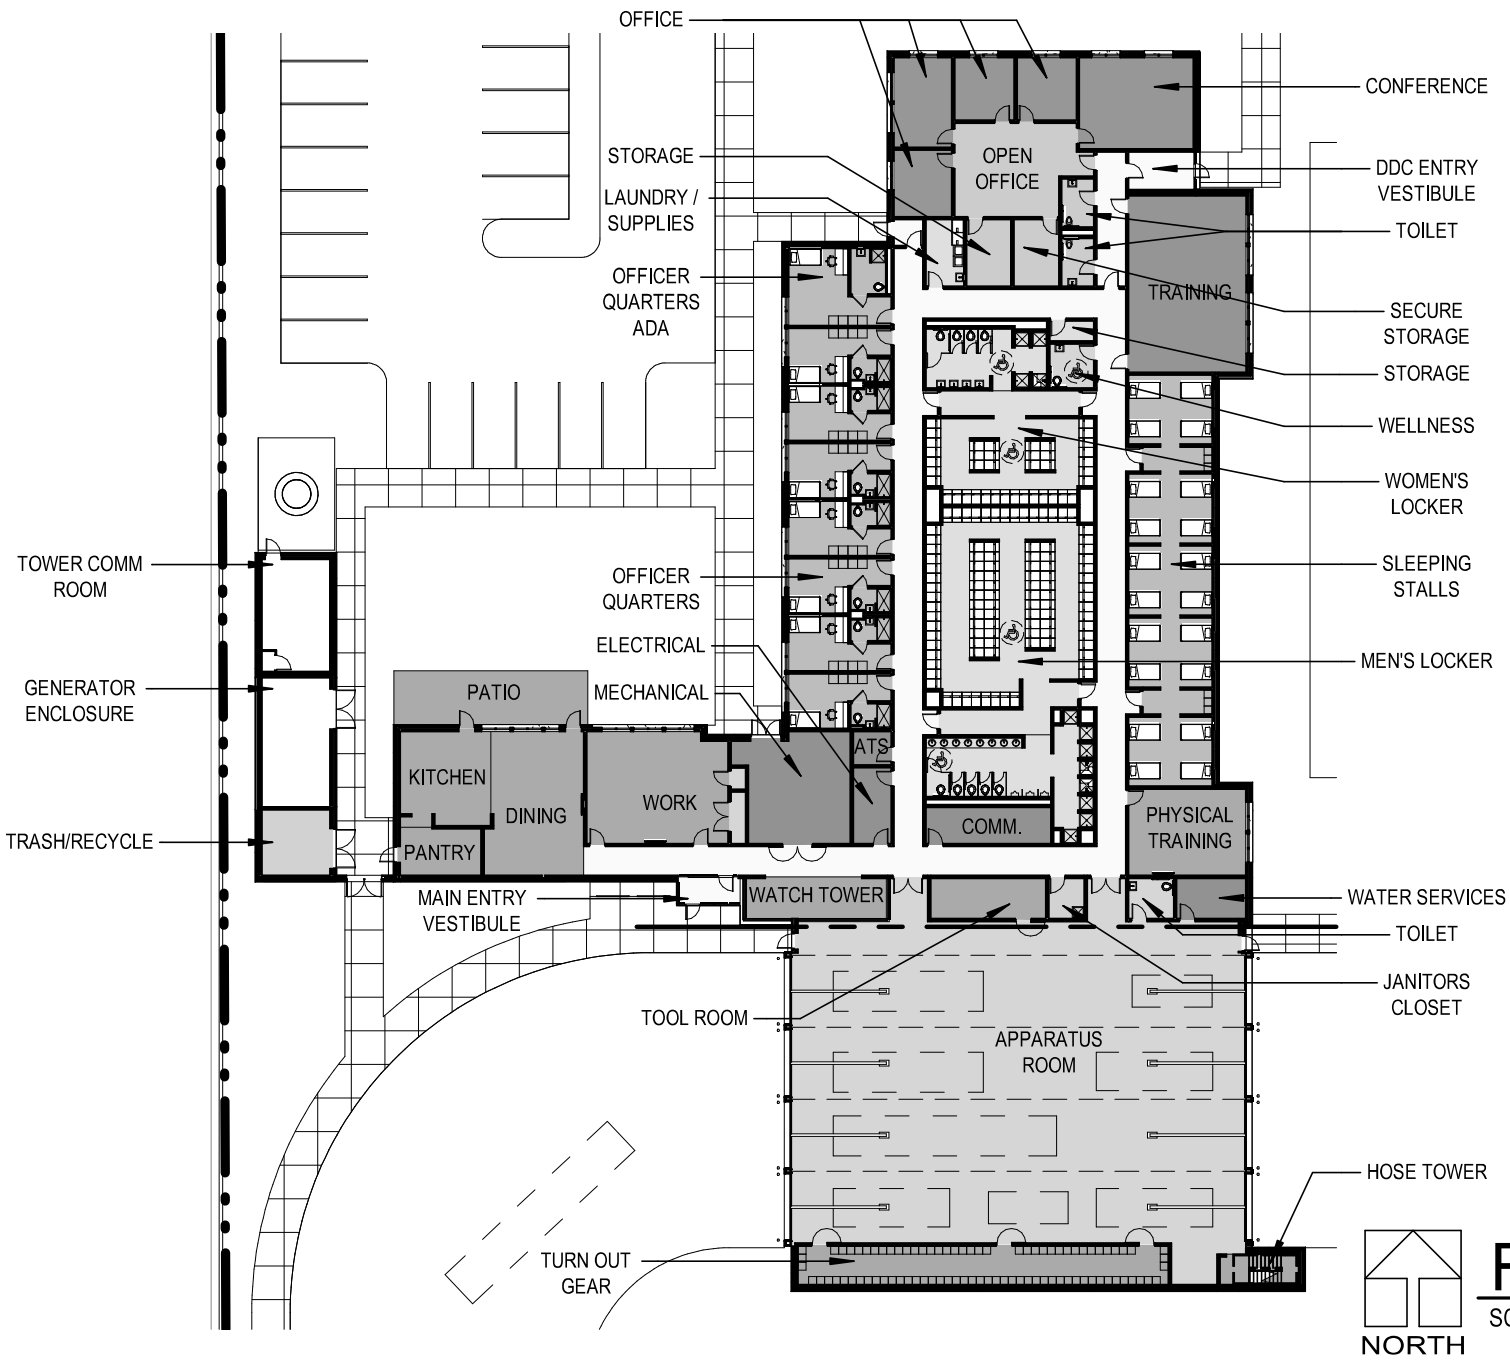

FLOOR PLAN

SCALE: 1" = 40'-0"

DLR Group
Architecture Engineering Planning Interiors

APPLICANT: THE PUBLIC BUILDING COMMISSION OF CHICAGO
DATE INTRODUCED: DECEMBER 12, 2018
ADDRESS: 11814 - 11858 S MORGAN STREET; AND 1000 - 1028 W 119TH STREET

PLAN

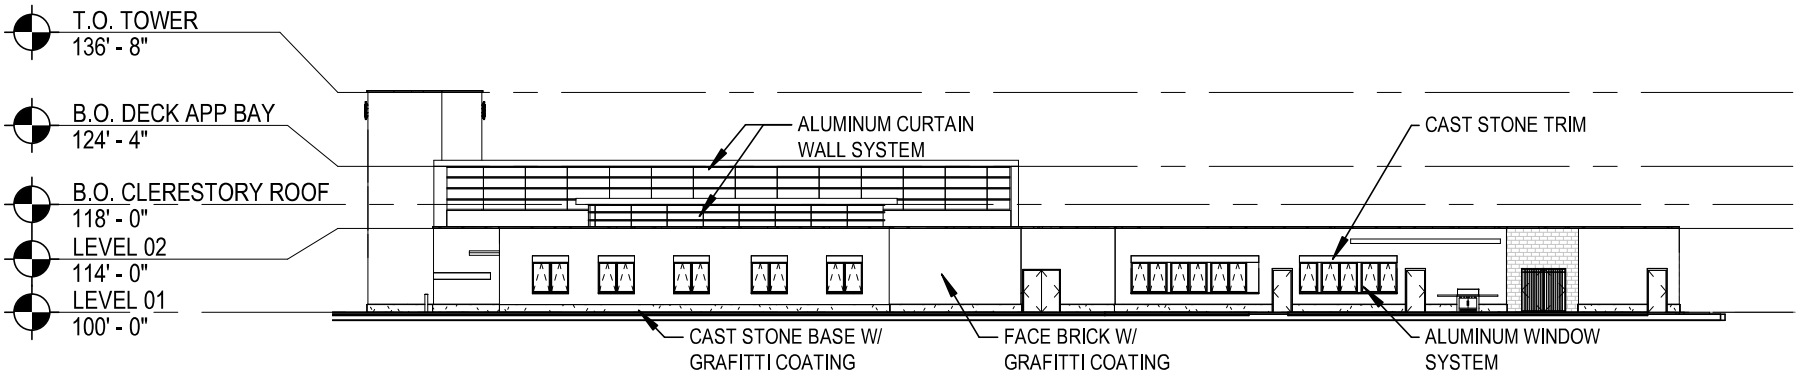

NORTH ELEVATION

SCALE: 1/32" = 1'-0"

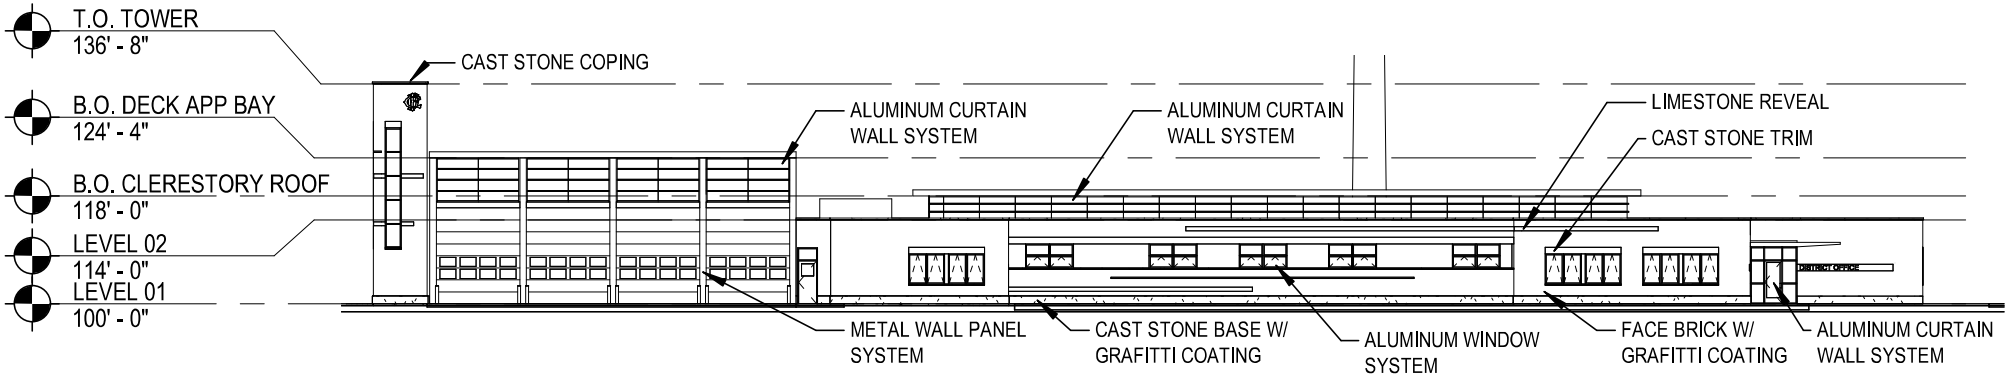

EAST ELEVATION

SCALE: 1/32" = 1'-0"

DLR Group
Architecture Engineering Planning Interiors

APPLICANT: THE PUBLIC BUILDING COMMISSION OF CHICAGO
DATE INTRODUCED: DECEMBER 12, 2018
ADDRESS: 11814 - 11858 S MORGAN STREET; AND 1000 - 1028 W 119TH STREET

BUILDING ELEVATIONS

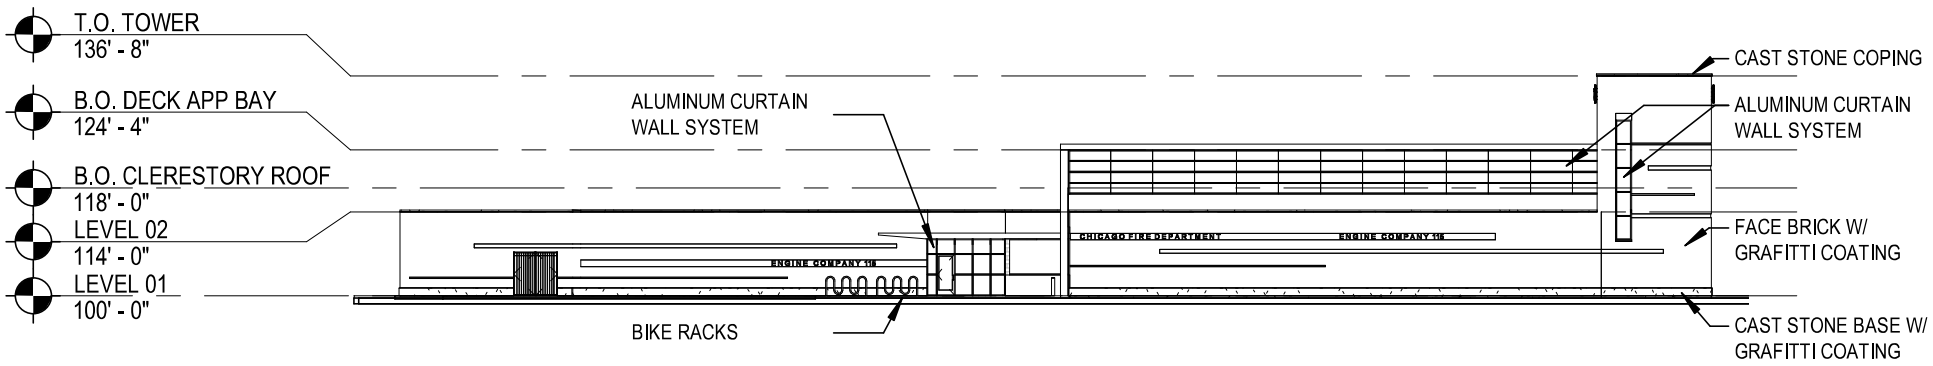

SOUTH ELEVATION

SCALE: 1/32" = 1'-0"

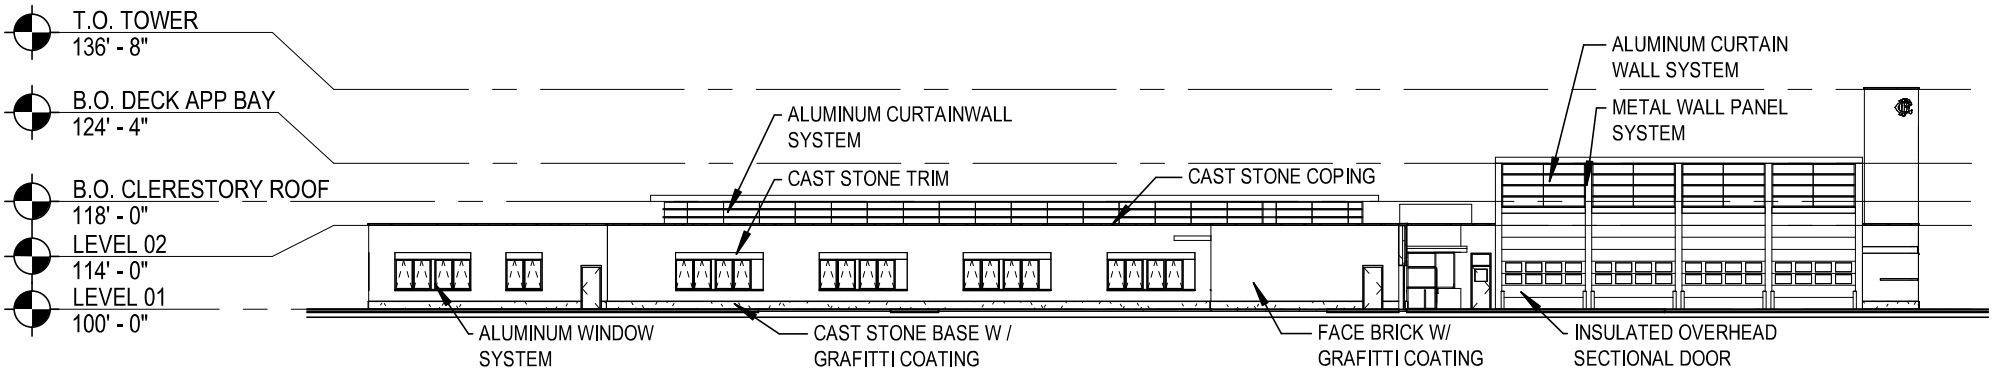

WEST ELEVATION

SCALE: 1/32" = 1'-0"

APPLICANT: THE PUBLIC BUILDING COMMISSION OF CHICAGO
DATE INTRODUCED: DECEMBER 12, 2018
ADDRESS: 11814 - 11858 S MORGAN STREET; AND 1000 - 1028 W 119TH STREET

BUILDING ELEVATIONS

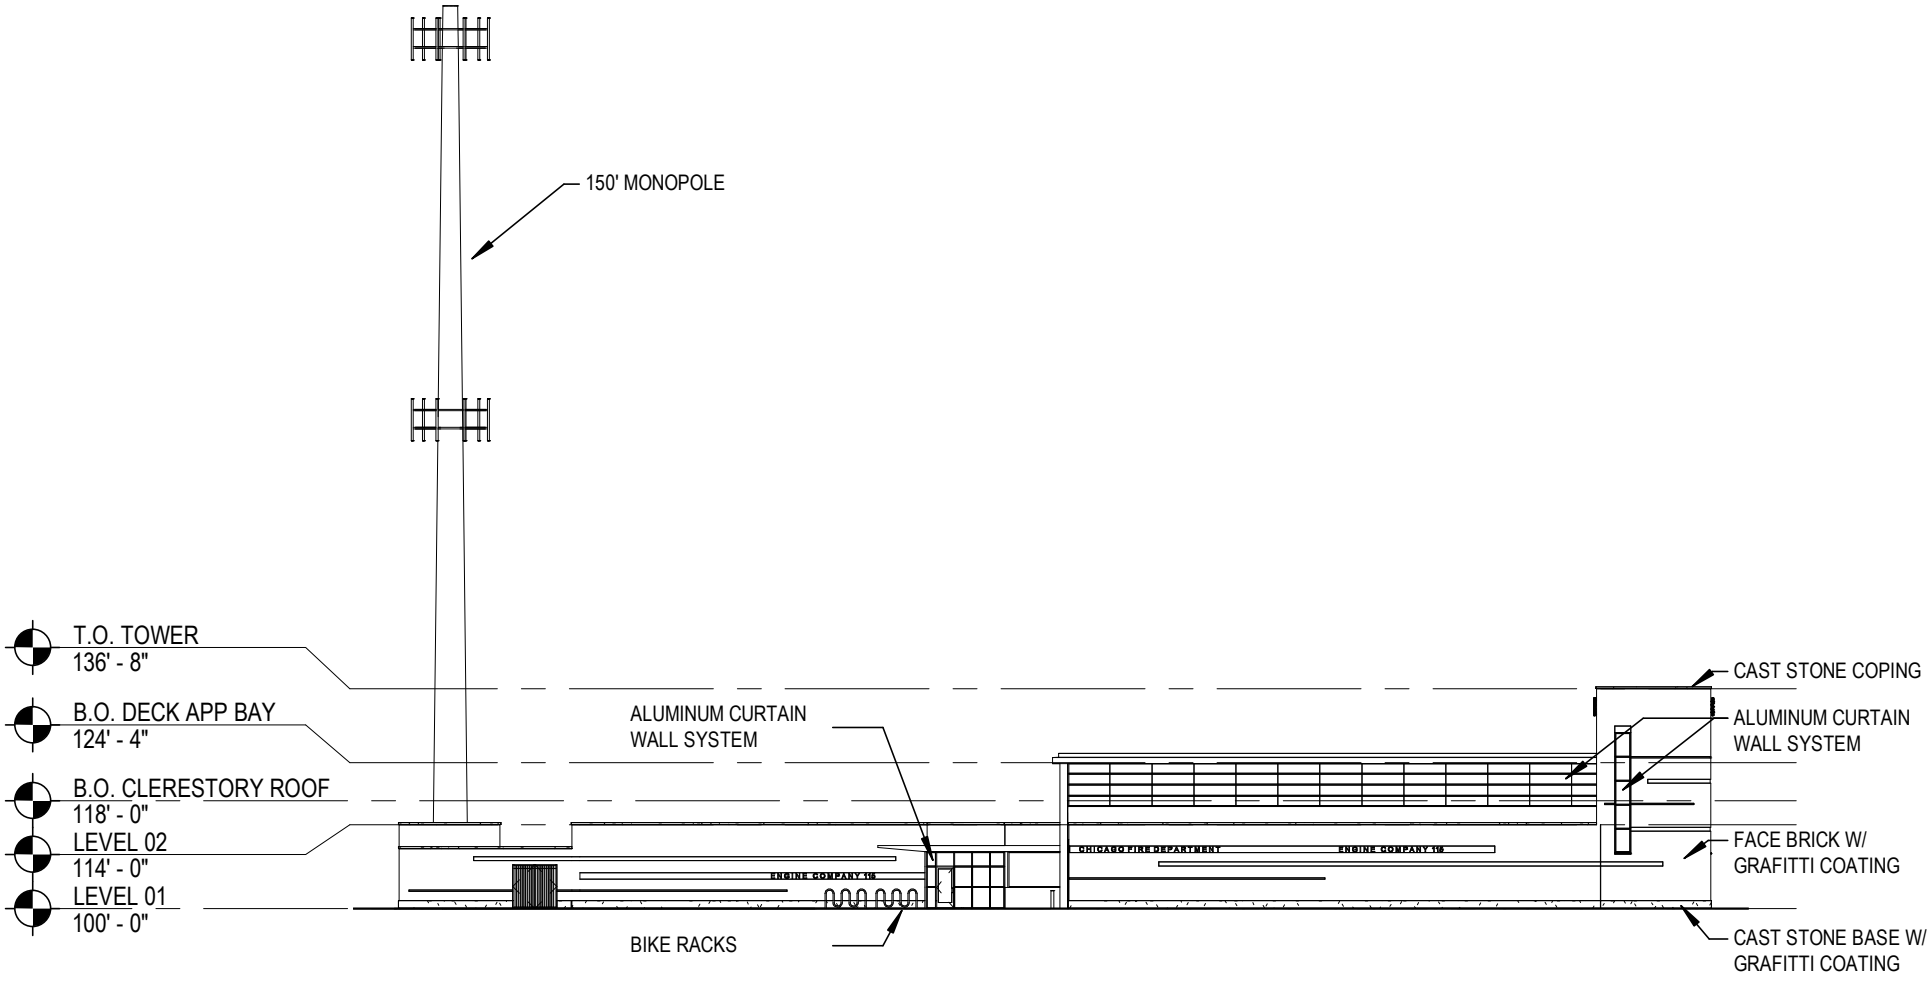

SOUTH ELEVATION

SCALE: 1/32" = 1'-0"

DLR Group
Architecture Engineering Planning Interiors

APPLICANT: THE PUBLIC BUILDING COMMISSION OF CHICAGO
DATE INTRODUCED: DECEMBER 12, 2018
ADDRESS: 11814 - 11858 S MORGAN STREET; AND 1000 - 1028 W 119TH STREET

MONOPOLE ELEVATION

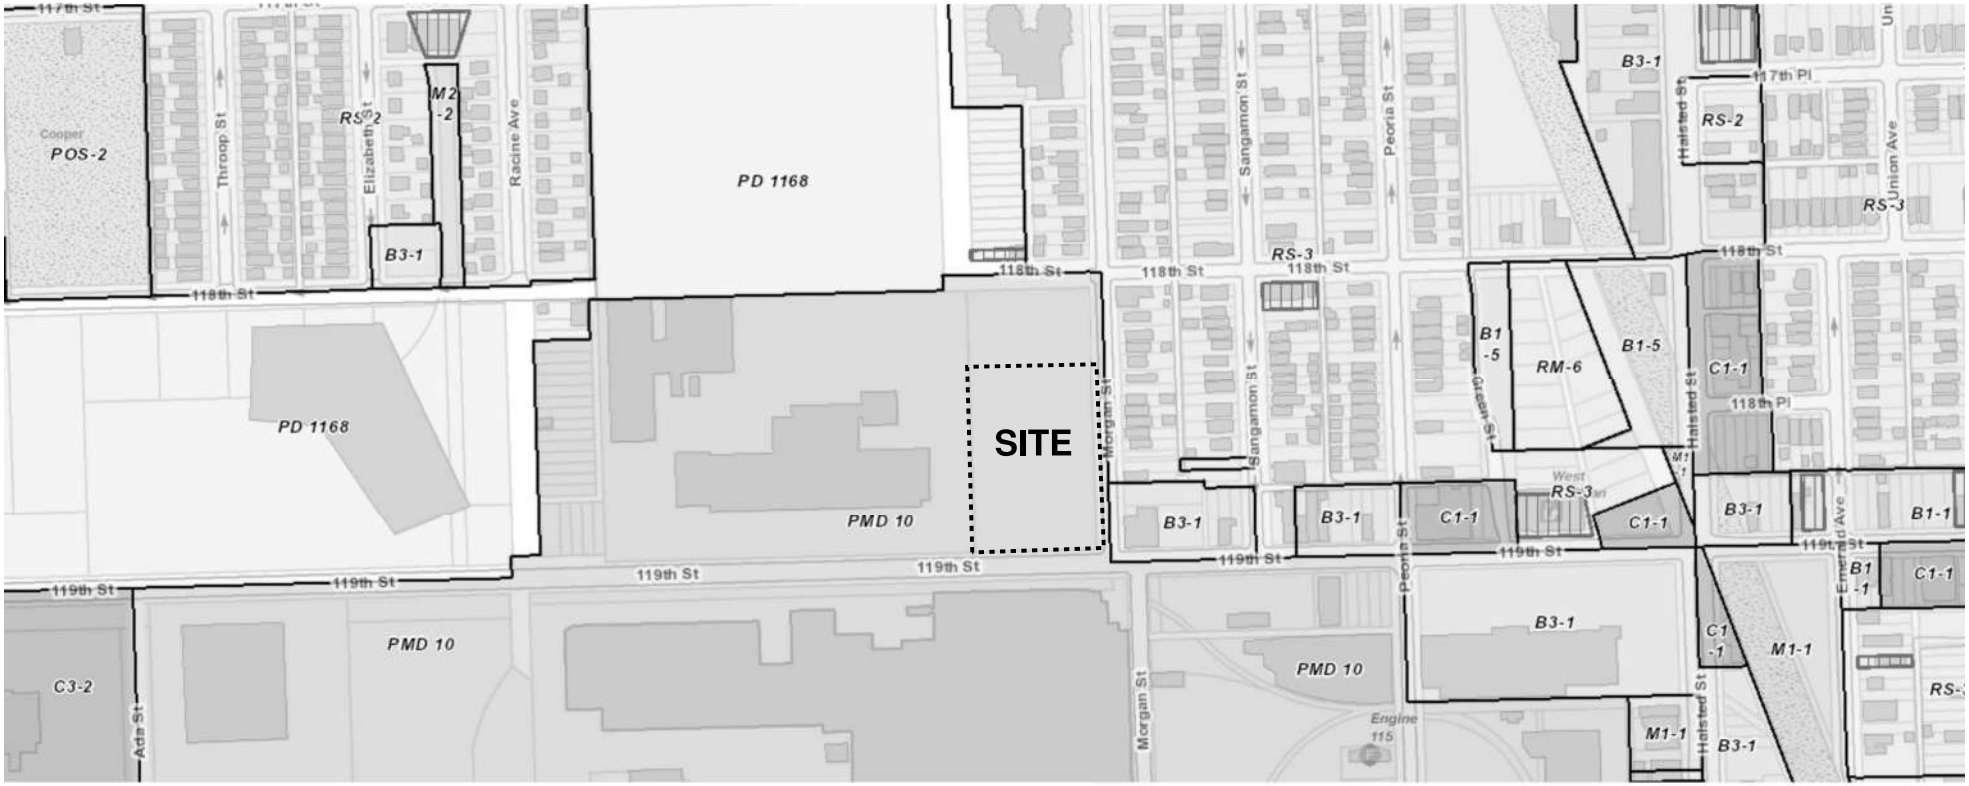

DLR Group
Architecture Engineering Planning Interiors

APPLICANT: THE PUBLIC BUILDING COMMISSION OF CHICAGO
DATE INTRODUCED: DECEMBER 12, 2018
ADDRESS: 11814 - 11858 S MORGAN STREET; AND 1000 - 1028 W 119TH STREET

EXISTING ZONING / LAND USE

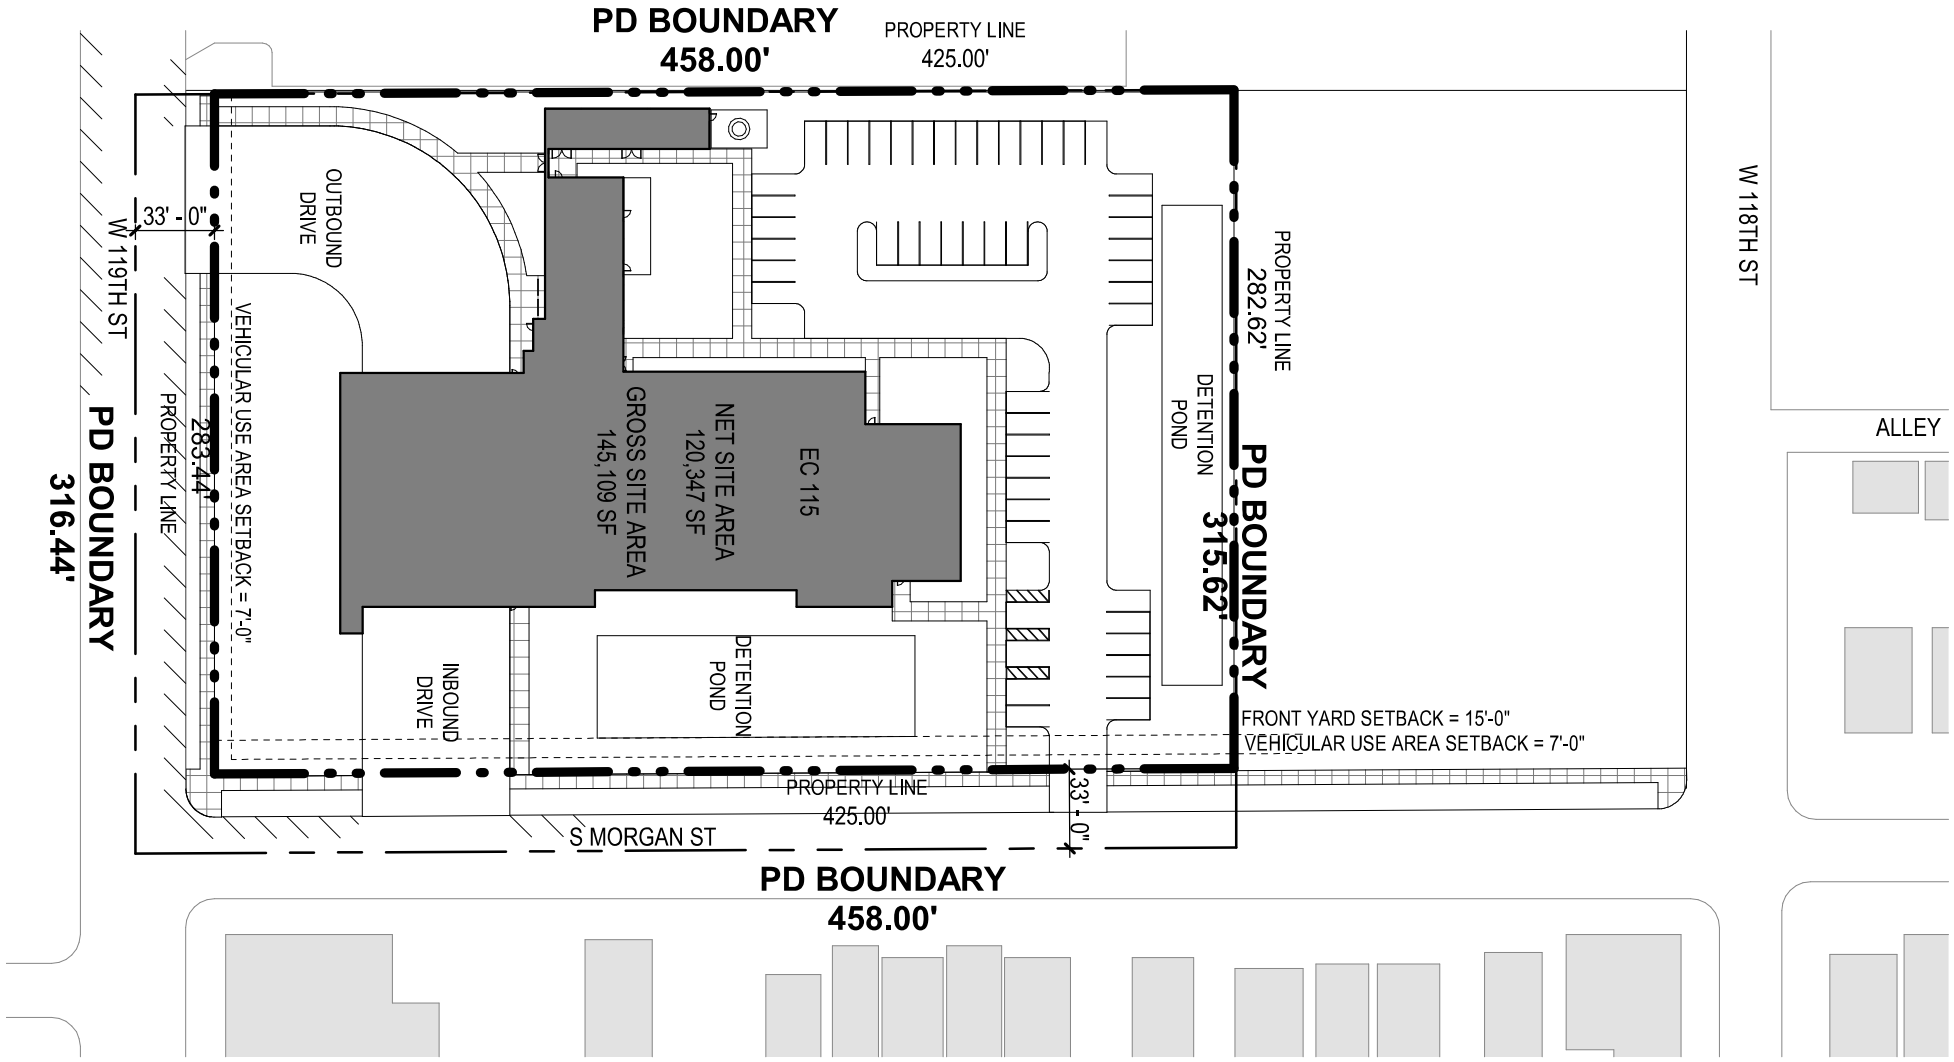

DLR Group
Architecture Engineering Planning Interiors

APPLICANT: THE PUBLIC BUILDING COMMISSION OF CHICAGO
DATE INTRODUCED: DECEMBER 12, 2018
ADDRESS: 11814 - 11858 S MORGAN STREET; AND 1000 - 1028 W 119TH STREET

PLANNED DEVELOPMENT BOUNDARY AND PROPERTY LINE MAP

DLR Group
Architecture Engineering Planning Interiors

APPLICANT: THE PUBLIC BUILDING COMMISSION OF CHICAGO
DATE INTRODUCED: DECEMBER 12, 2018
ADDRESS: 11814 - 11858 S MORGAN STREET; AND 1000 - 1028 W 119TH STREET

AERIAL MAP